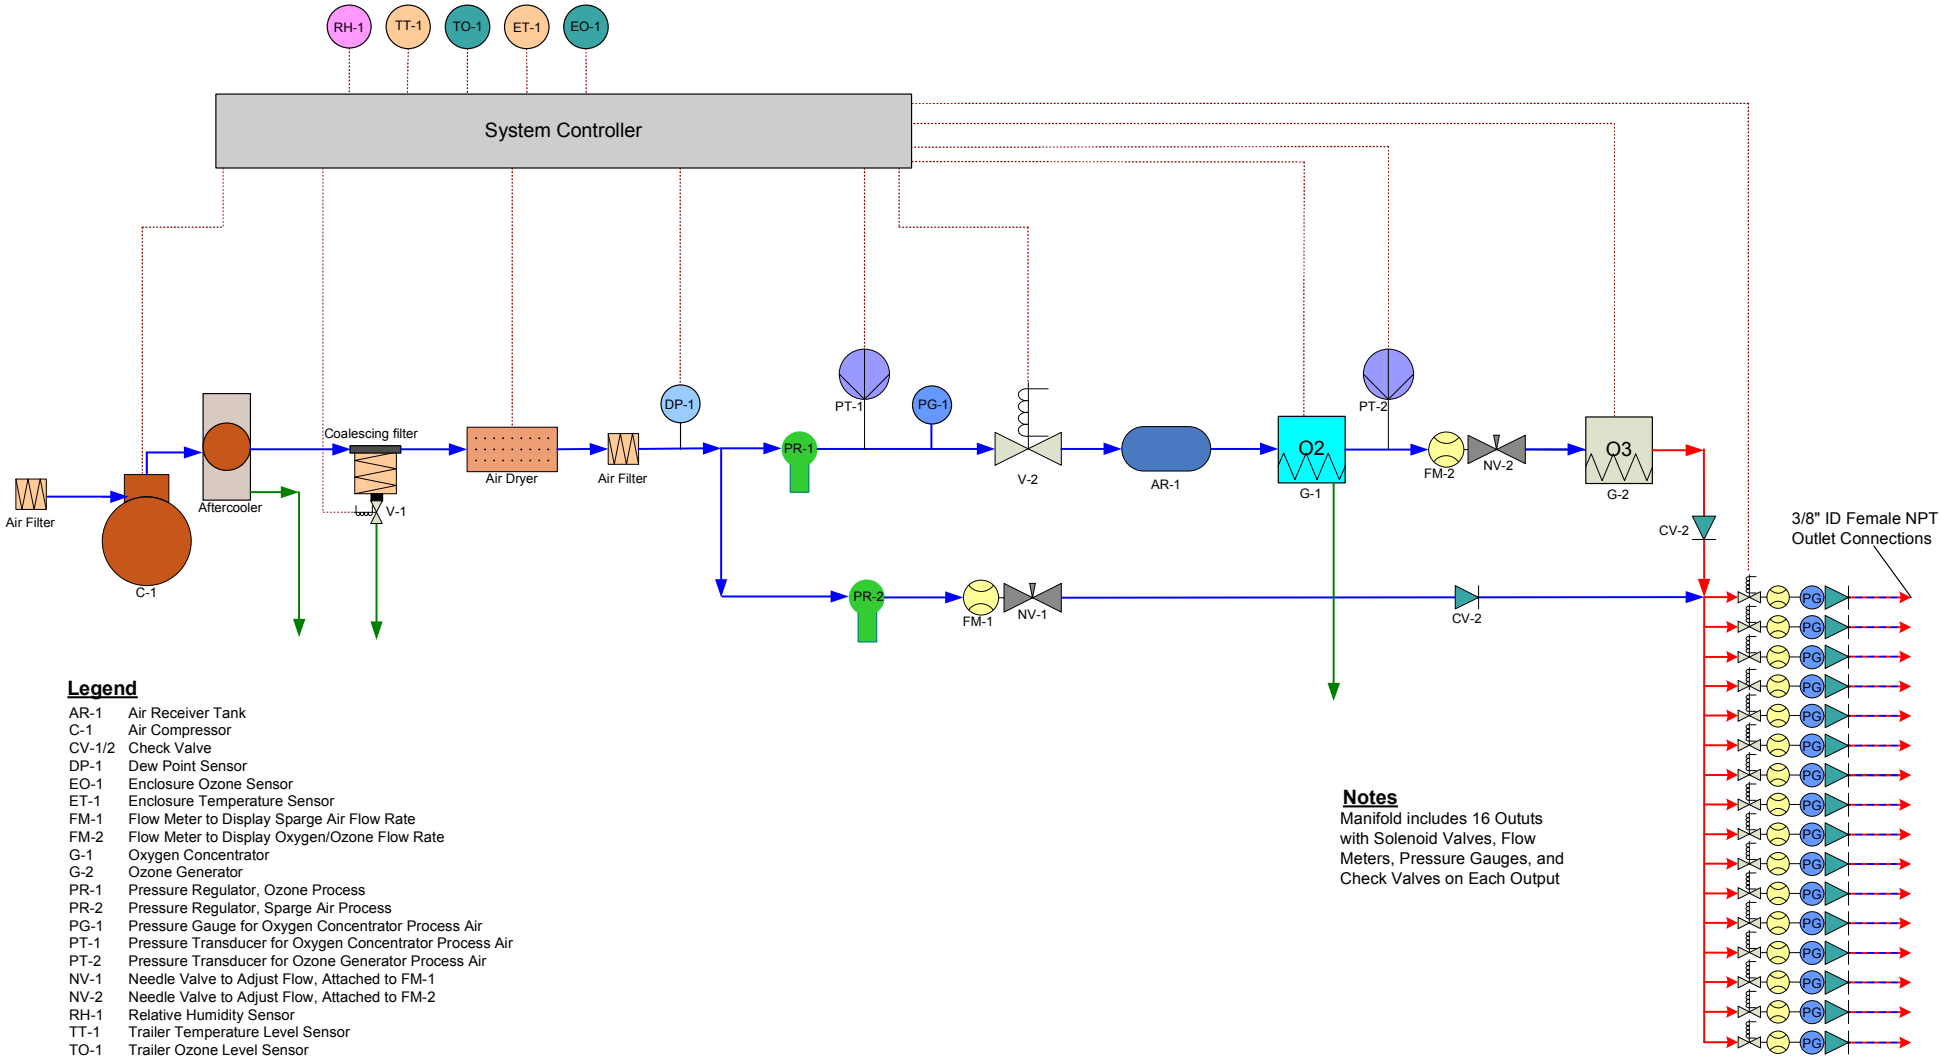

Legend

AR-1	Air Receiver Tank
C-1	Air Compressor
CV-1/2	Check Valve
DP-1	Dew Point Sensor
EO-1	Enclosure Ozone Sensor
ET-1	Enclosure Temperature Sensor
FM-1	Flow Meter to Display Sparge Air Flow Rate
FM-2	Flow Meter to Display Oxygen/Ozone Flow Rate
G-1	Oxygen Concentrator
G-2	Ozone Generator
PR-1	Pressure Regulator, Ozone Process
PR-2	Pressure Regulator, Sparge Air Process
PG-1	Pressure Gauge for Oxygen Concentrator Process Air
PT-1	Pressure Transducer for Oxygen Concentrator Process Air
PT-2	Pressure Transducer for Ozone Generator Process Air
NV-1	Needle Valve to Adjust Flow, Attached to FM-1
NV-2	Needle Valve to Adjust Flow, Attached to FM-2
RH-1	Relative Humidity Sensor
TT-1	Trailer Temperature Level Sensor
TO-1	Trailer Ozone Level Sensor
V-1	Water Drain Solenoid Valve
V-2	System Shut Down Solenoid Valve

Notes

Manifold includes 16 Ututs with Solenoid Valves, Flow Meters, Pressure Gauges, and Check Valves on Each Output

Ozone Solutions	Piping and Instrumentation Diagram (P&ID) Ozone Sparge System	
Scale: None	Designed by: Joel Leusink	Drawn By: Joel Leusink
Date: 03/06/2007	Drawing Number: NA	Job Number: NA
Ozone Sparging System		
Ozone Solutions, Inc.		